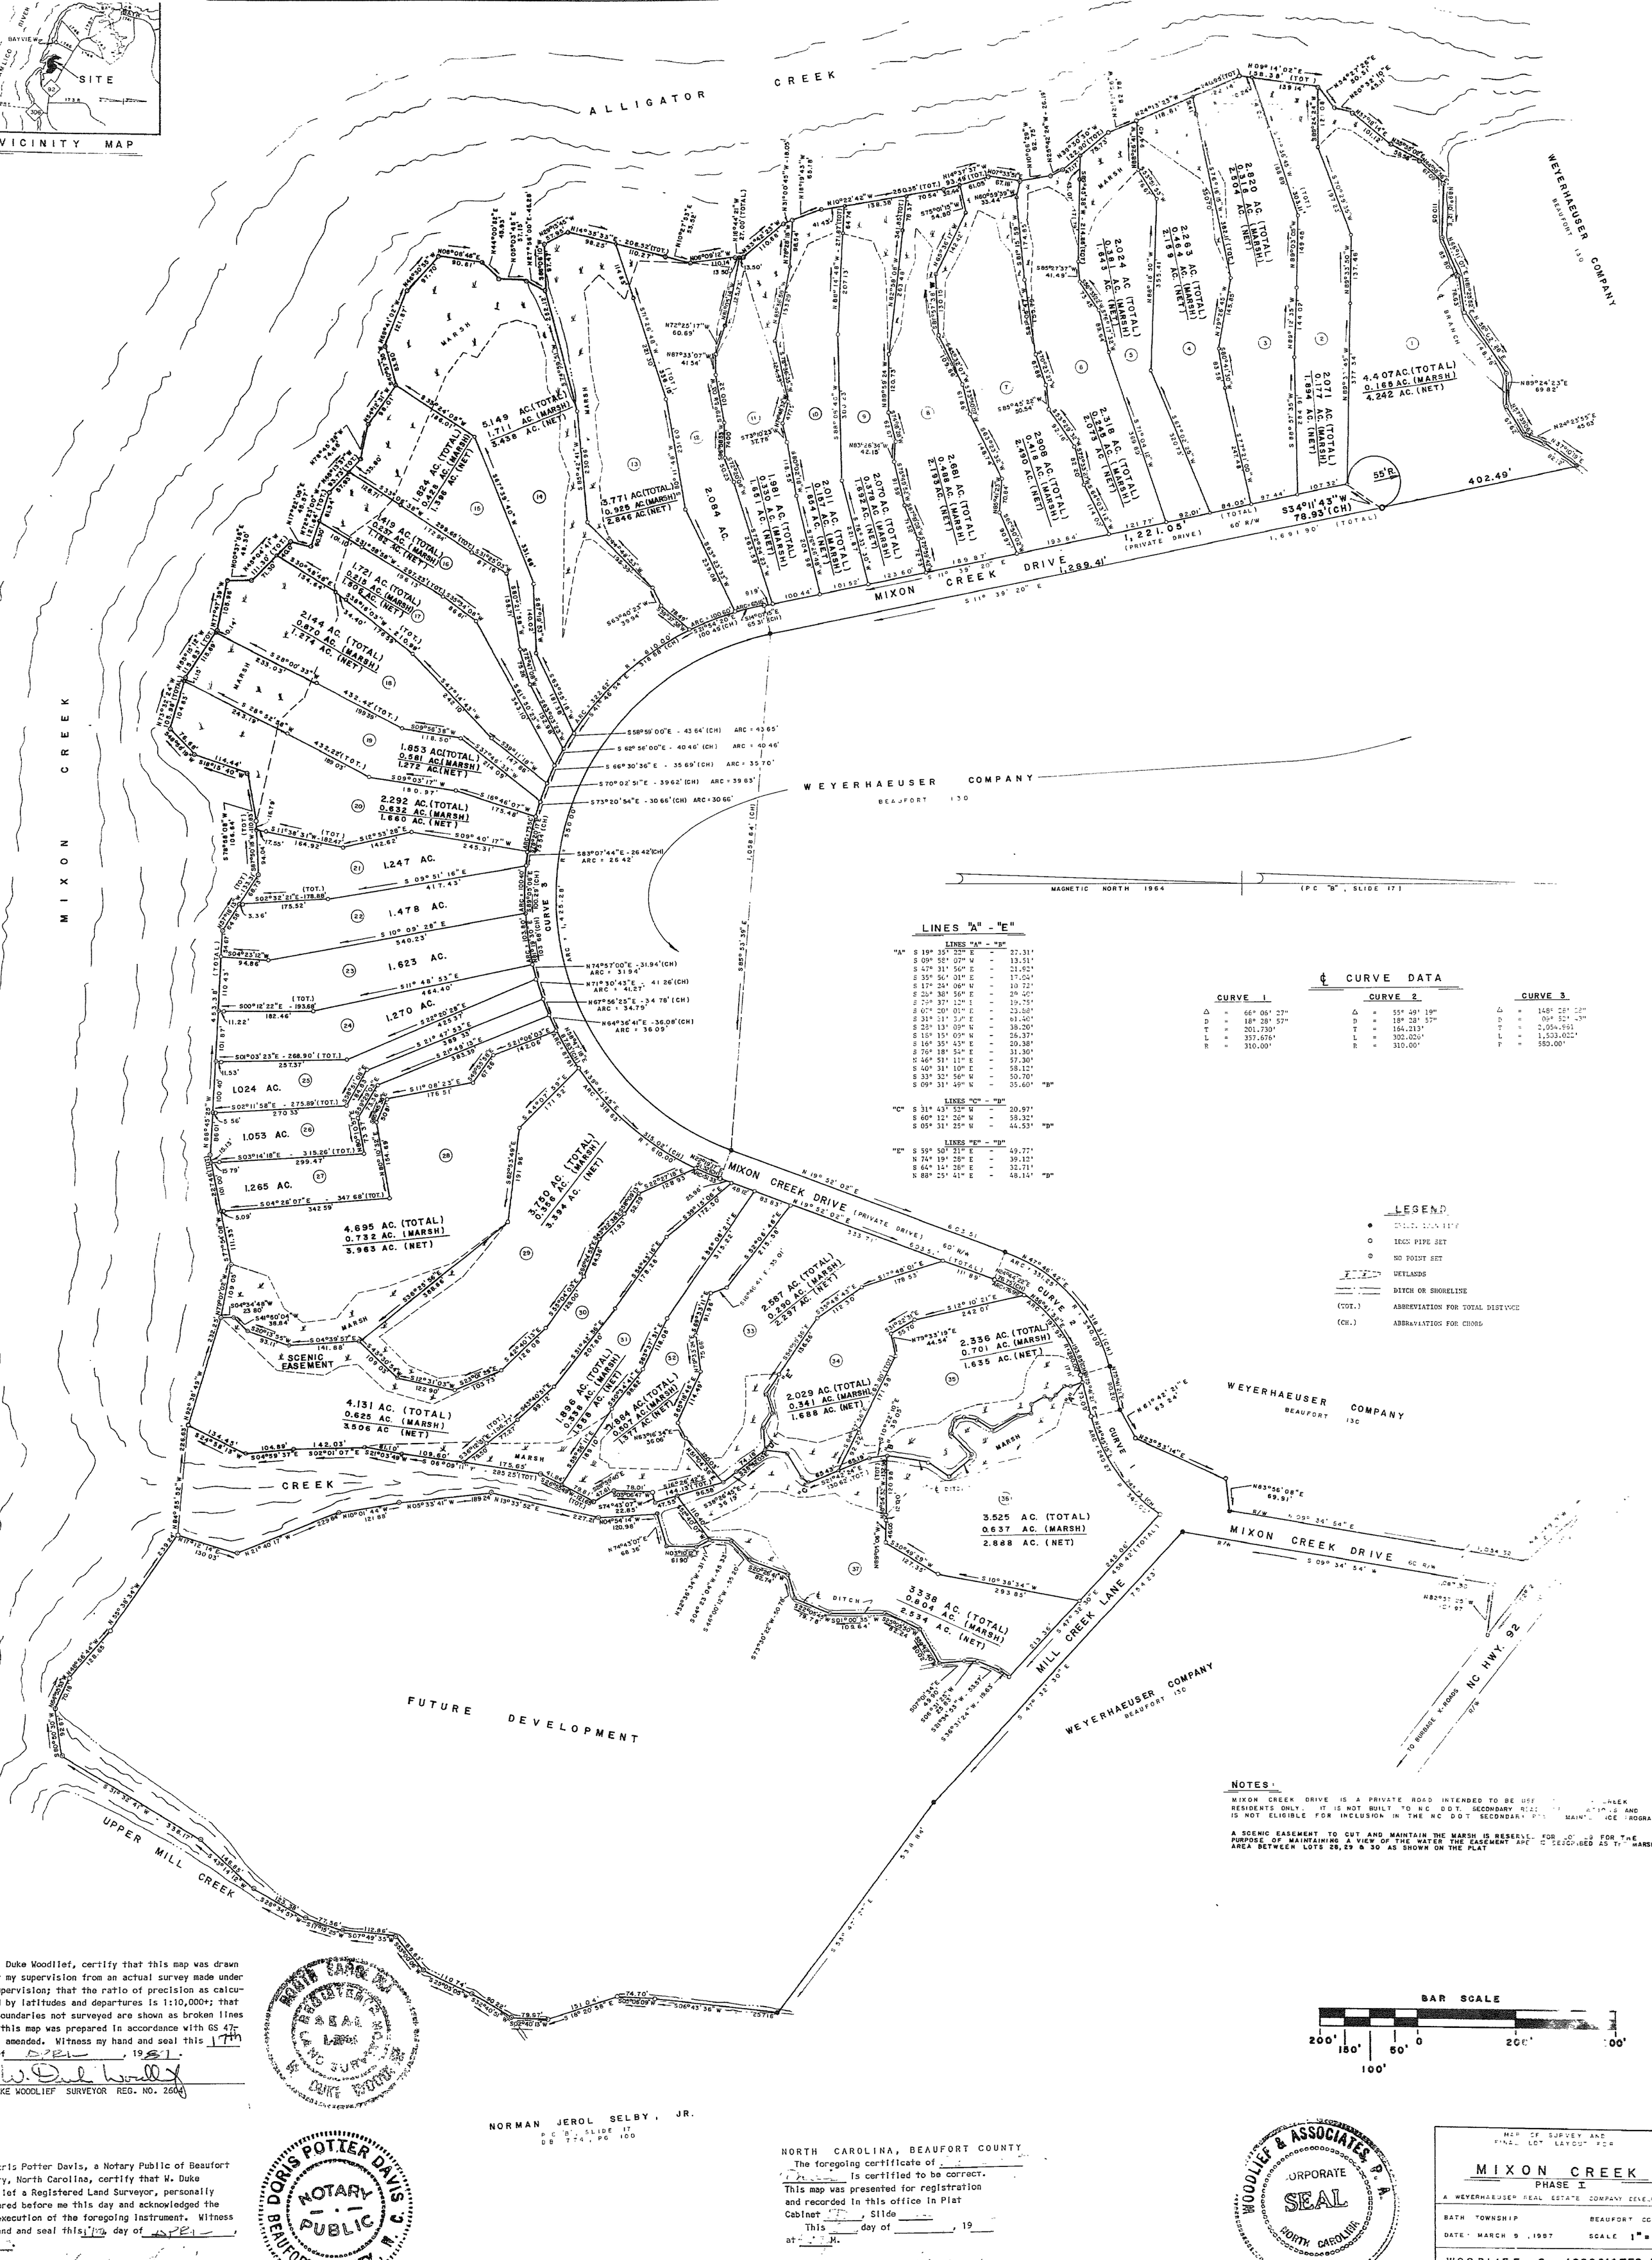

Duke Woodlief, certify that this map was drawn
my supervision from an actual survey made under
pervision; that the ratio of precision as calcu-
by latitudes and departures is 1:10,000+; that
oundaries not surveyed are shown as broken lines
this map was prepared in accordance with GS 47-
amended. Witness my hand and seal this 17th
f APRIL, 1987.

W. Duke Woodlief
KE WOODLIEF SURVEYOR REG. NO. 2604

NORMAN JEROL SELBY, JR.
P.C. "B", SLIDE 17
DB 774, PG 100

ris Potter Davis, a Notary Public of Beaufort
y, North Carolina, certify that W. Duke
lief a Registered Land Surveyor, personally
red before me this day and acknowledged the
execution of the foregoing instrument. Witness
nd and seal this 17th day of APRIL,

NORTH CAROLINA, BEAUFORT COUNTY
The foregoing certificate of _____
_____ is certified to be correct.
This map was presented for registration
and recorded in this office in Plat
Cabinet _____, Slide _____
This _____ day of _____, 19____
at _____ M.

John I. Morgan By _____
Register of Deeds Assistant/Deputy

MAP OF SURVEY AND FINAL LOT LAYOUT FOR
MIXON CREEK
PHASE I
A WEYERHAEUSER REAL ESTATE COMPANY DEVELO[illegible]
BATH TOWNSHIP BEAUFORT CO[illegible]
DATE: MARCH 9, 1987 SCALE 1" =
WOODLIEF & ASSOCIATES, P.A.